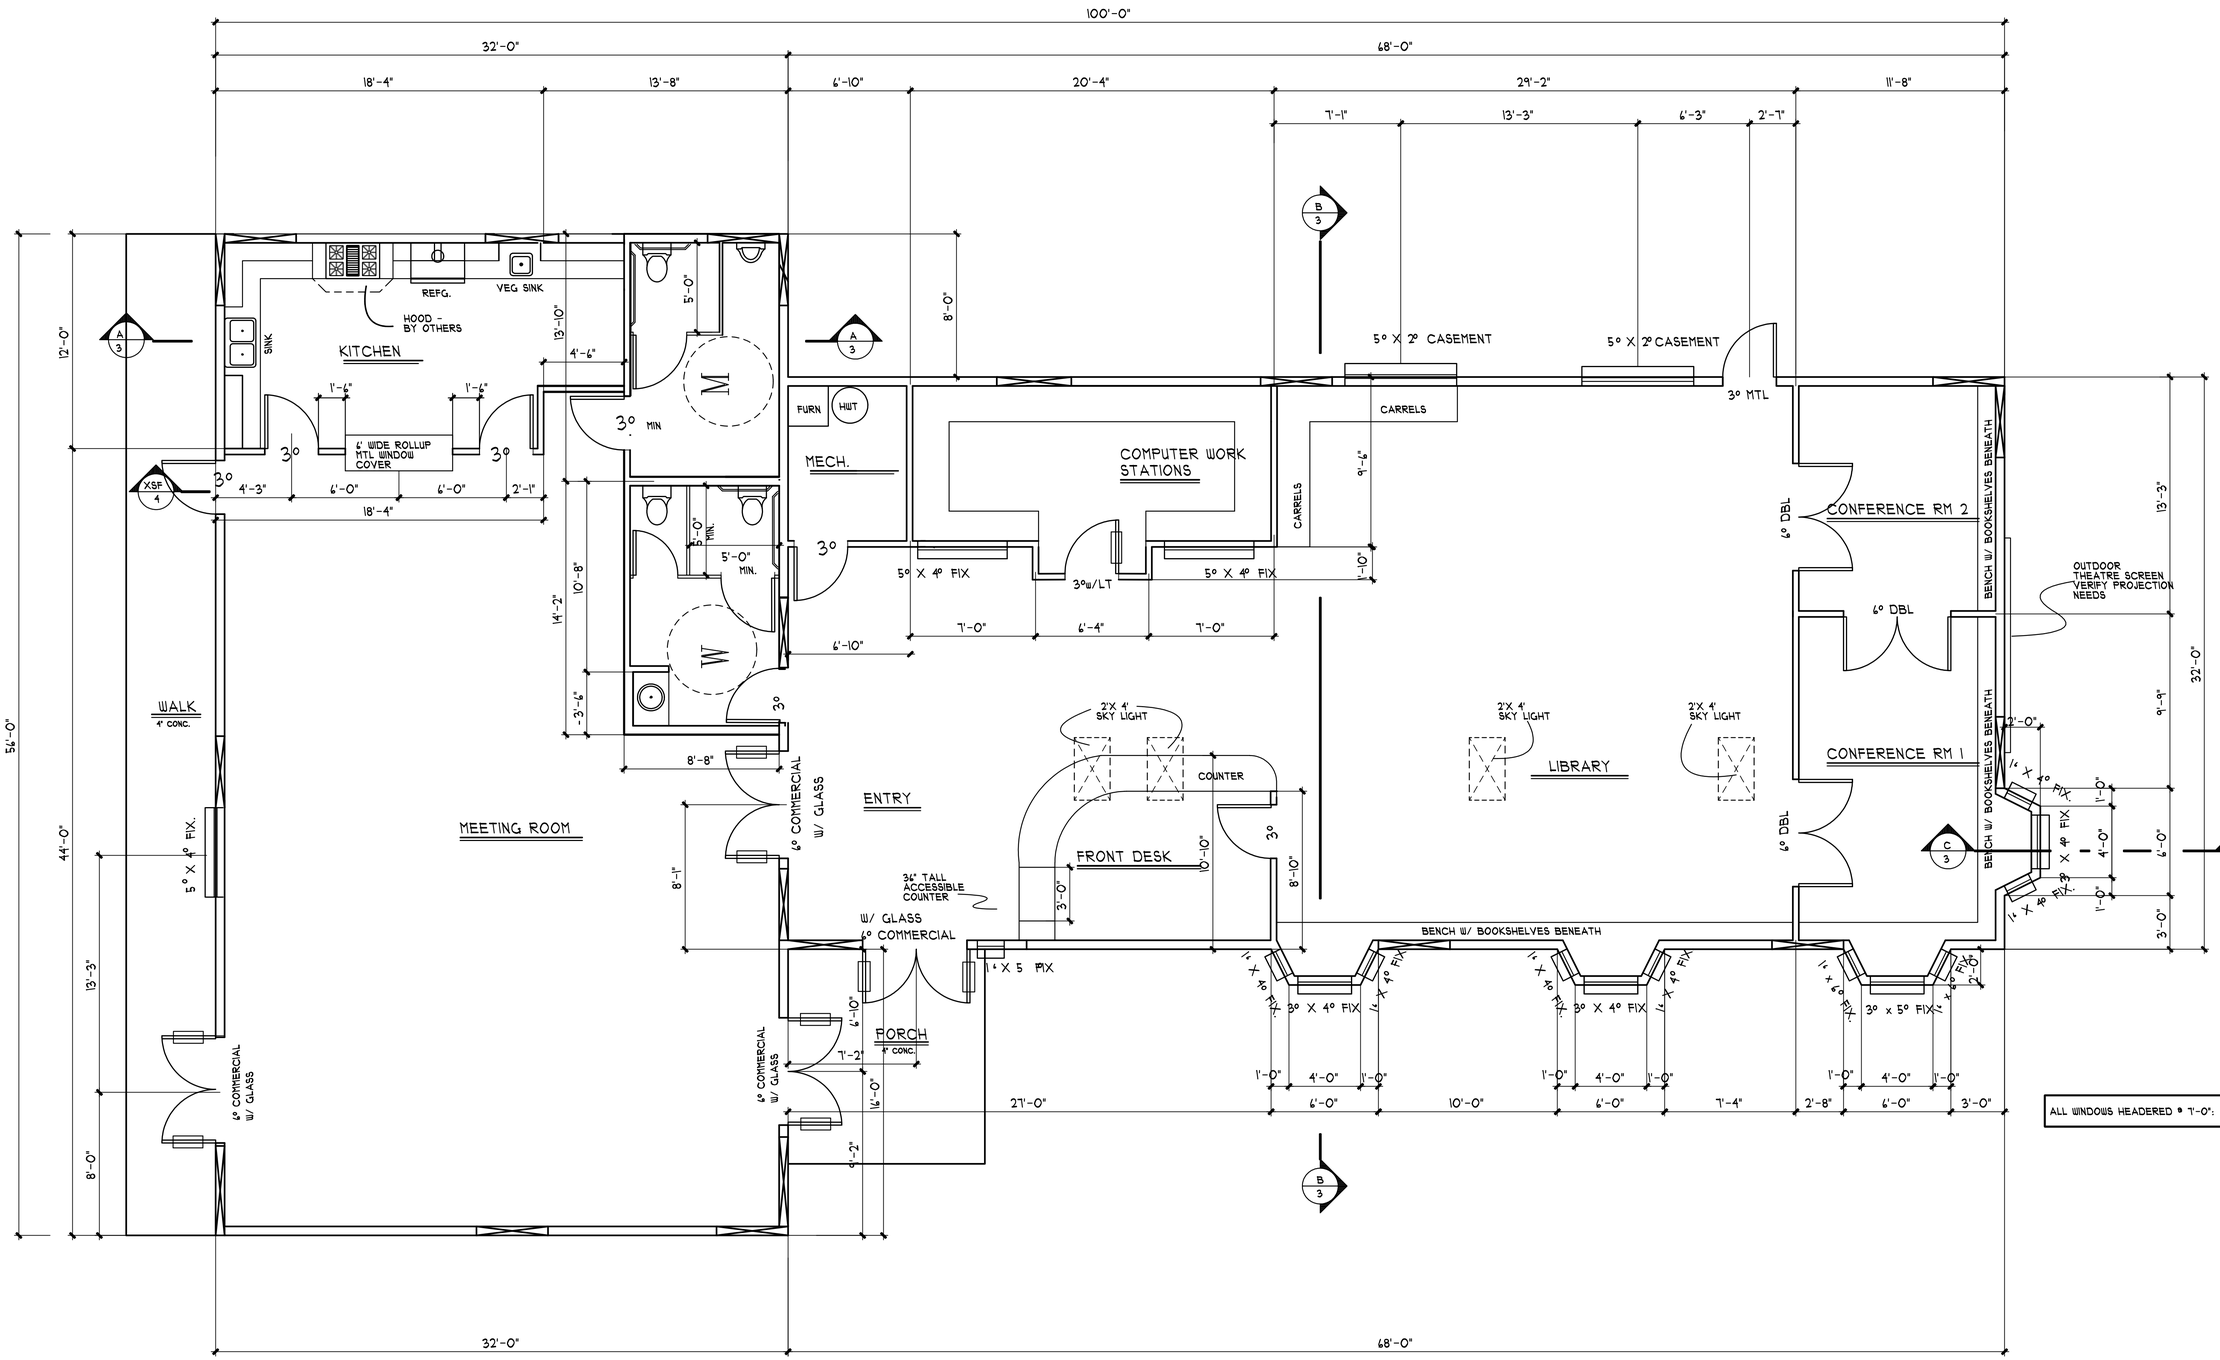

MAIN FLOOR PLAN

SCALE: 1/4" = 1'-0"

ORIGINAL TRACINGS OR THESE BLUE PRINTS AND/OR ELECTRONIC GENERATED CAD FILES ARE THE PROPERTY OF WESTERN BUILDING DESIGN. REPRODUCTION OF THESE PLANS IN ANY FORM EXCEPT FOR SPECIFIC CONSTRUCTION SITE PARTY WITH THE OWNER'S OR CIVIL COURT ACTION. CONTRACTOR AND/OR OWNER SHALL VERIFY ALL CHANGES WITH DESIGNER. CONTRACTOR SHALL VERIFY ALL DIMENSIONS ON JOB SITE AND REPORT ANY DISCREPANCIES TO BUILDING DESIGNER.

REVISED:

MARK	DATE
1	
2	
3	
4	

PLAN #
X3-07228
JULY 2008